

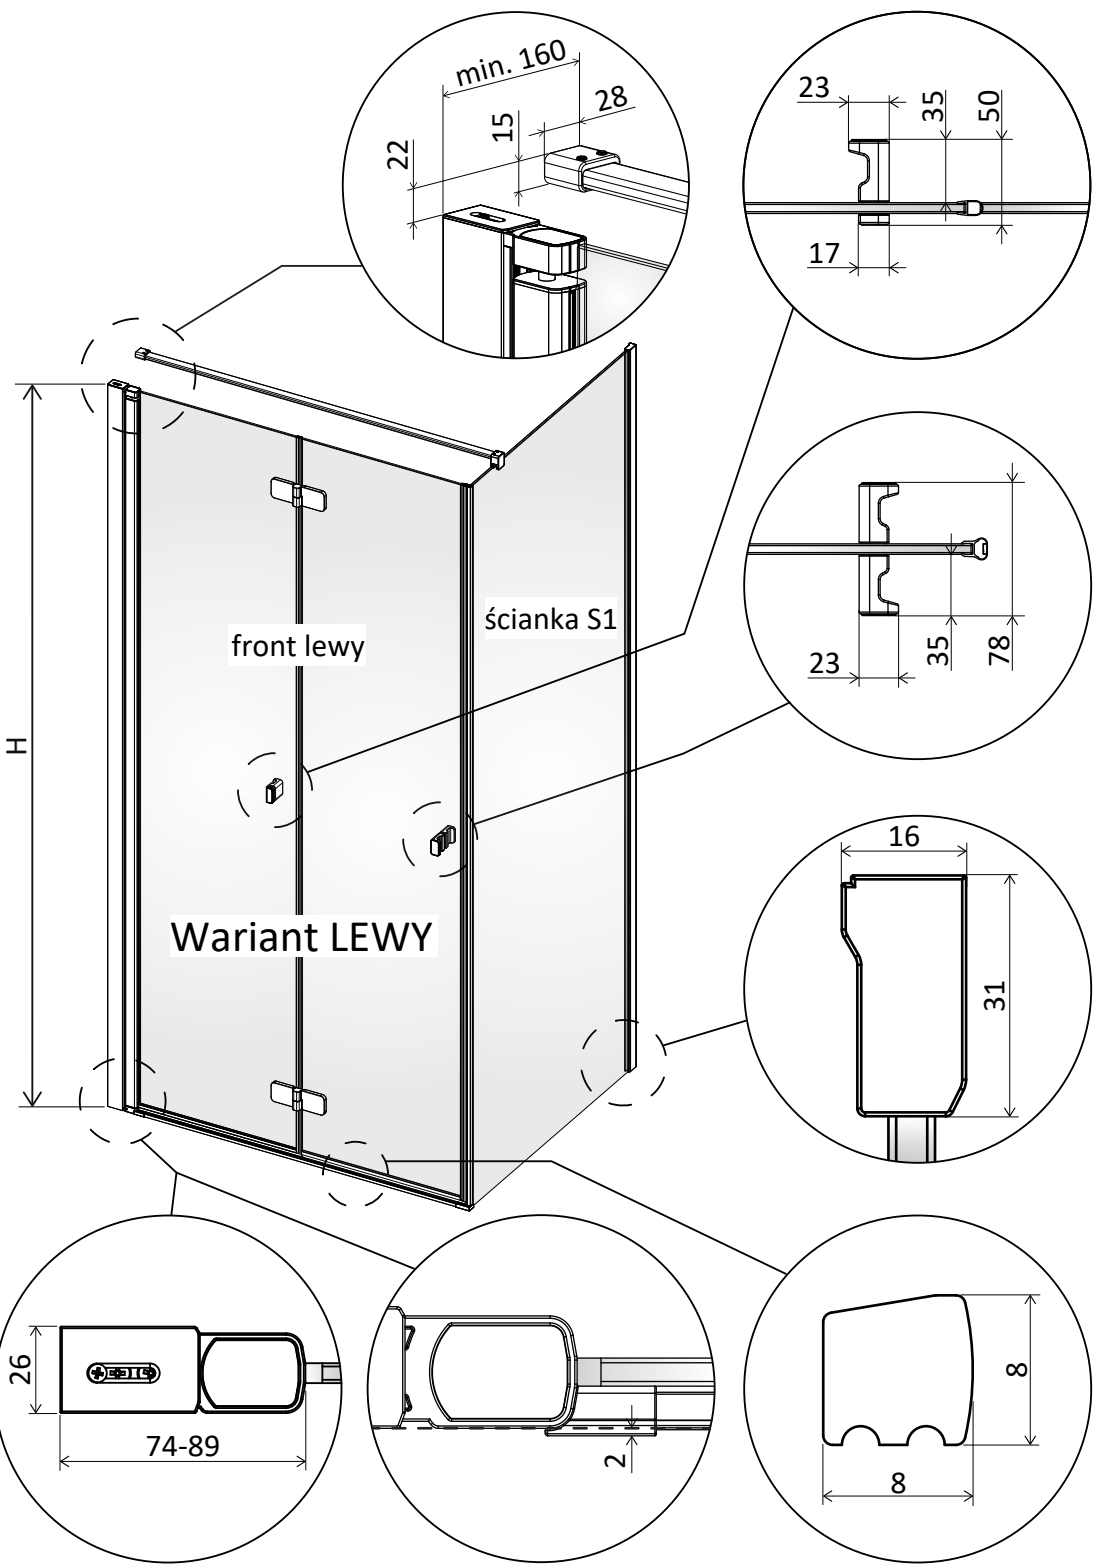
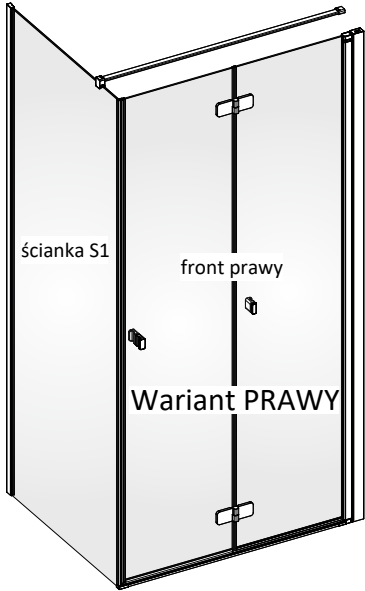


VESA 8 CF1

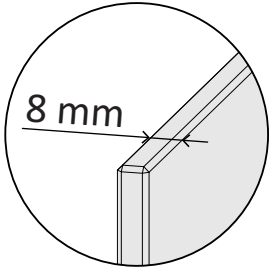

front CF1	A1	X1	Y1	B	D	H
CF1 80	800	777-792	770-785	378	656	2000
CF1 90	900	877-892	870-885	428	756	2000
CF1 100	1000	977-992	970-985	478	856	2000

ścianka S1	A2	X2	Y2
S1 70	700	682-697	670-685
S1 75	750	732-747	720-735
S1 80	800	782-797	770-785
S1 90	900	882-897	870-885
S1 100	1000	982-997	970-985

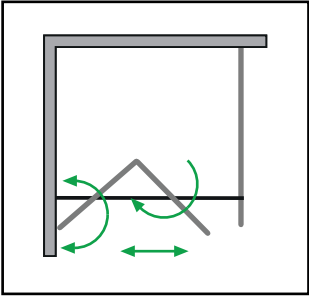